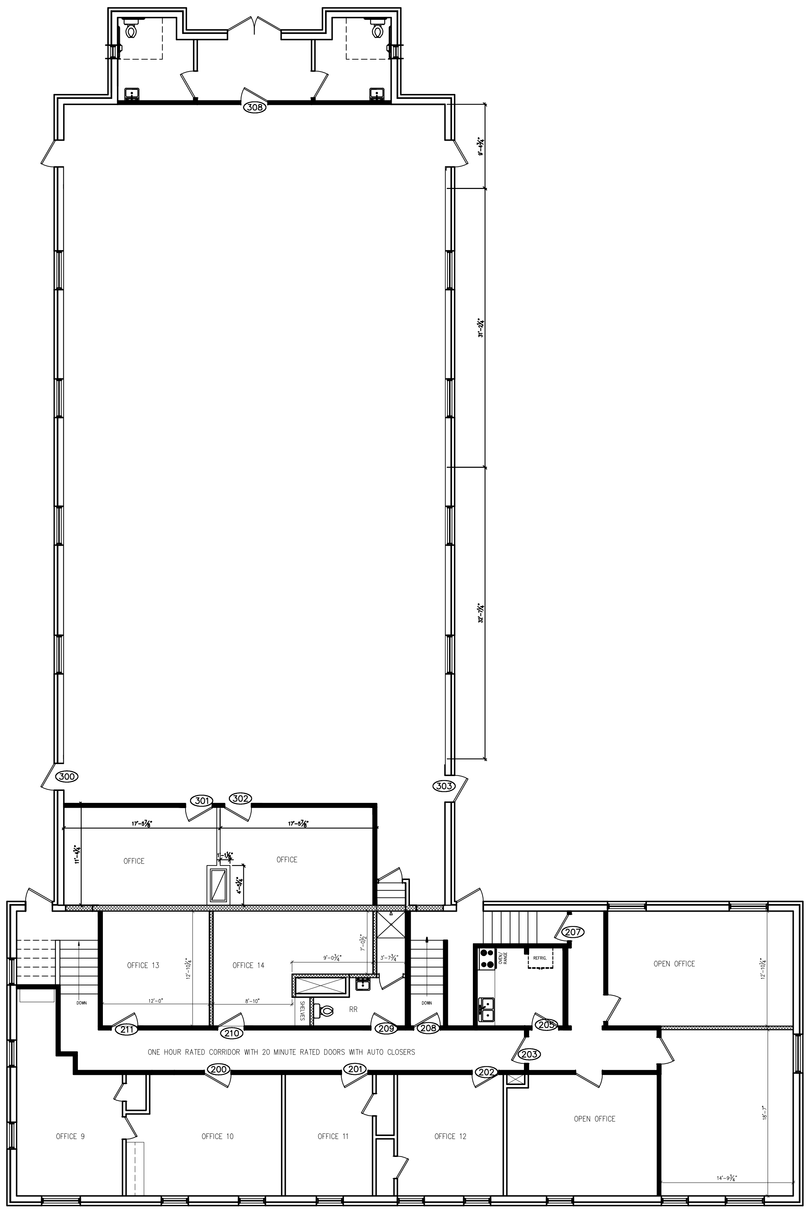

MAIN FLOOR

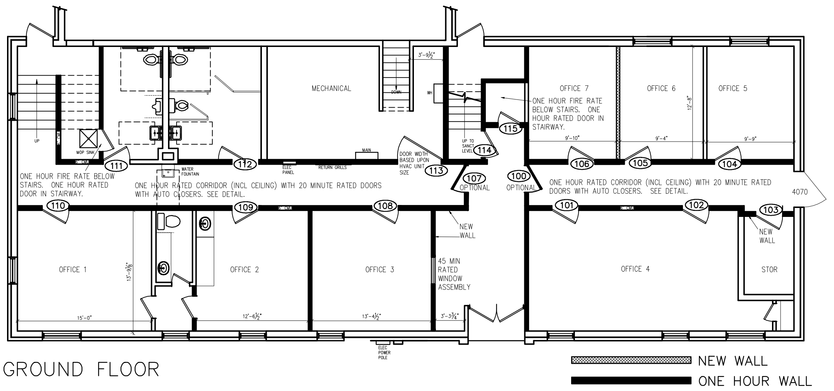

GROUND FLOOR

NEW WALL

ONE HOUR WALL

TYPICAL NOTE– ALL DOORS IN 1 HOUR RATED CORRIDORS TO BE 20 MIN FIRE RATED.

PROPOSED PLAN

SCALE: 1/8" = 1'

SCOPE OF WORK–
RENOVATE EXISTING TWO STORY PORTION OF BUILDING INTO OFFICE USE.
RENOVATE SINGLE STORY PORTION OF BUILDING (FORMER SANCTUARY) INTO OFFICES AND LEVEL FLOOR AREA.

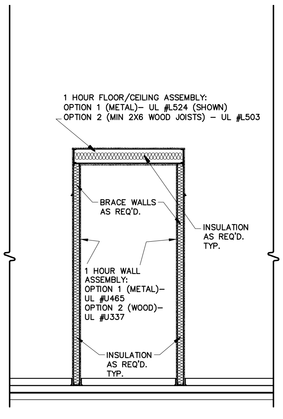

NOTES:

1. ALL PENETRATIONS OF ANY KIND MUST BE APPROPRIATELY CAULKED, SEALED, ETC. TO MAINTAIN CORRIDOR FIRE RATING INTEGRITY. THIS INCLUDES BUT IS NOT LIMITED TO FIRE AND SMOKE DAMPERS, ALARM SYSTEMS, CONDUIT PENETRATIONS, ETC.

2. FIRE RATED CORRIDOR WALLS AND CORRIDOR FIRE LID ARE TO BE CONSTRUCTED IN ACCORDANCE WITH PROPER CORRESPONDING UL FIRE DETAIL FOR 1 HOUR FIRE RESISTANCE. INSULATION AS REQ'D. FOR UL DETAIL COMPLIANCE. USE APPROPRIATE SCREWS, TAPE, GYP. BD. AND CONSTRUCTION METHODS TO ACHIEVE REQ'D. FIRE RATING.

1 HOUR CORRIDOR SECTION

NOT TO SCALE

REGISTERED ARCHITECT

TOTAL SHEETS: A-3
SHEET NO.
DATE: 6/17/16
DRAWN:
PROJECT:
SHEET TITLE: PROPOSED FLOOR PLAN

RENOVATIONS- PH 1 & 2

800 CLINTON AVE E.
HUNTSVILLE, AL 35801

REVISION	UP DATE	OWNER CHANGE	DATE
CHANGED OCCUPANCY OF ONE STORY PORTION OF BUILDING		X	12/21/16
REVISED DOOR RATINGS		X	6/19/17

A.B. SMITH III ARCHITECTURE
1106 MERIDIAN ST, HUNTSVILLE, AL 35801
TEL. 256-489-2825 FAX 256-489-2861

Contractor is responsible for procuring all required building permits. Contractor shall verify critical dimensions and existing conditions prior to to construction. Any discrepancies shall be made known to architect on marked up plans. These drawings are property of A B Smith III Architecture and may not be reproduced without their written permission. Contractor shall verify compliance with all local building codes, ordinances and applicable mandates prior to construction.